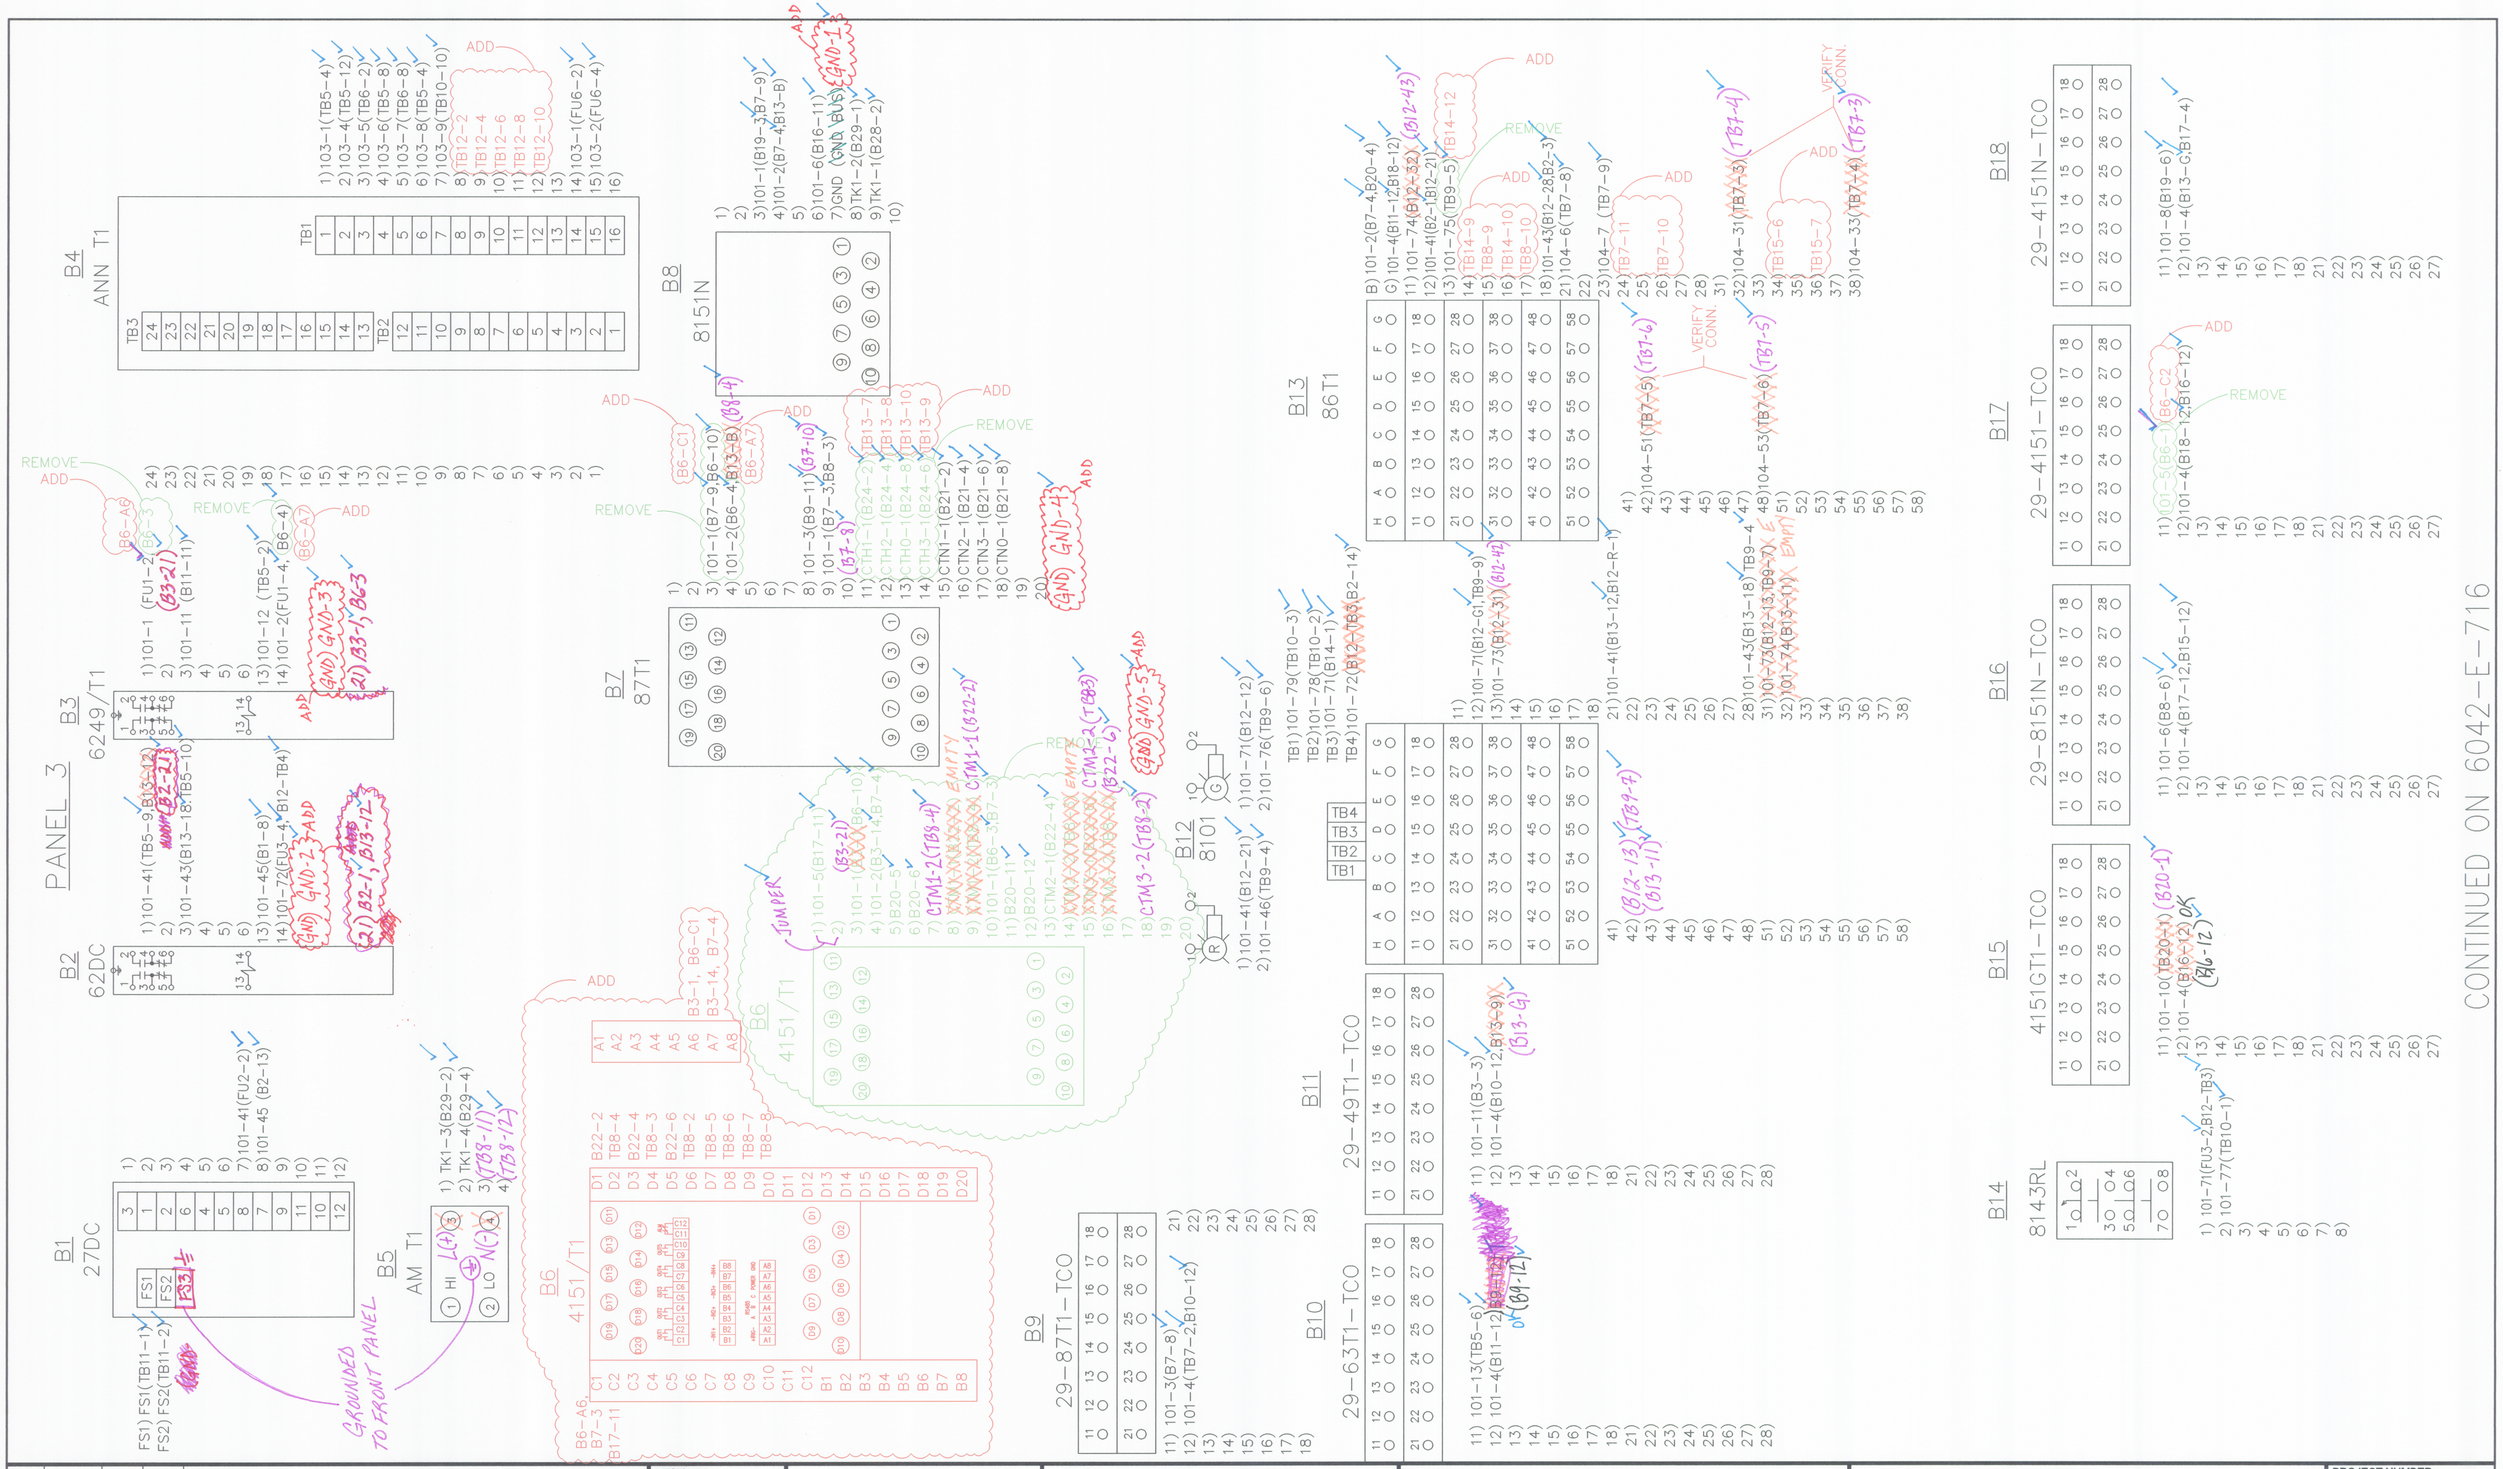

REV	DATE	CHK'D	APP'D	REVISION DESCRIPTION
2				SUBSTATION EXPANSION, GENERAL REVISIONS, ISSUED FOR CONSTRUCTION

DESIGNED

DRAWN

ISSUED FOR CONSTRUCTION

√ - VERIFIED
X - NOT EXISTENT
( ) - ADDED LATER

R.W. Beck, Inc.
400 Professional Park Dr.
Goodlettsville, TN 37072-2100
(615) 859-3900

CITY OF HIGHLAND
HIGHLAND SUBSTATION
PANEL 3 FRONT WIRING VIEW
CONNECTION DIAGRAM

PROJECT NUMBER: 07-70124-01114-1000

SHEET OF:

DRAWING NUMBER: 6042-E-713.2